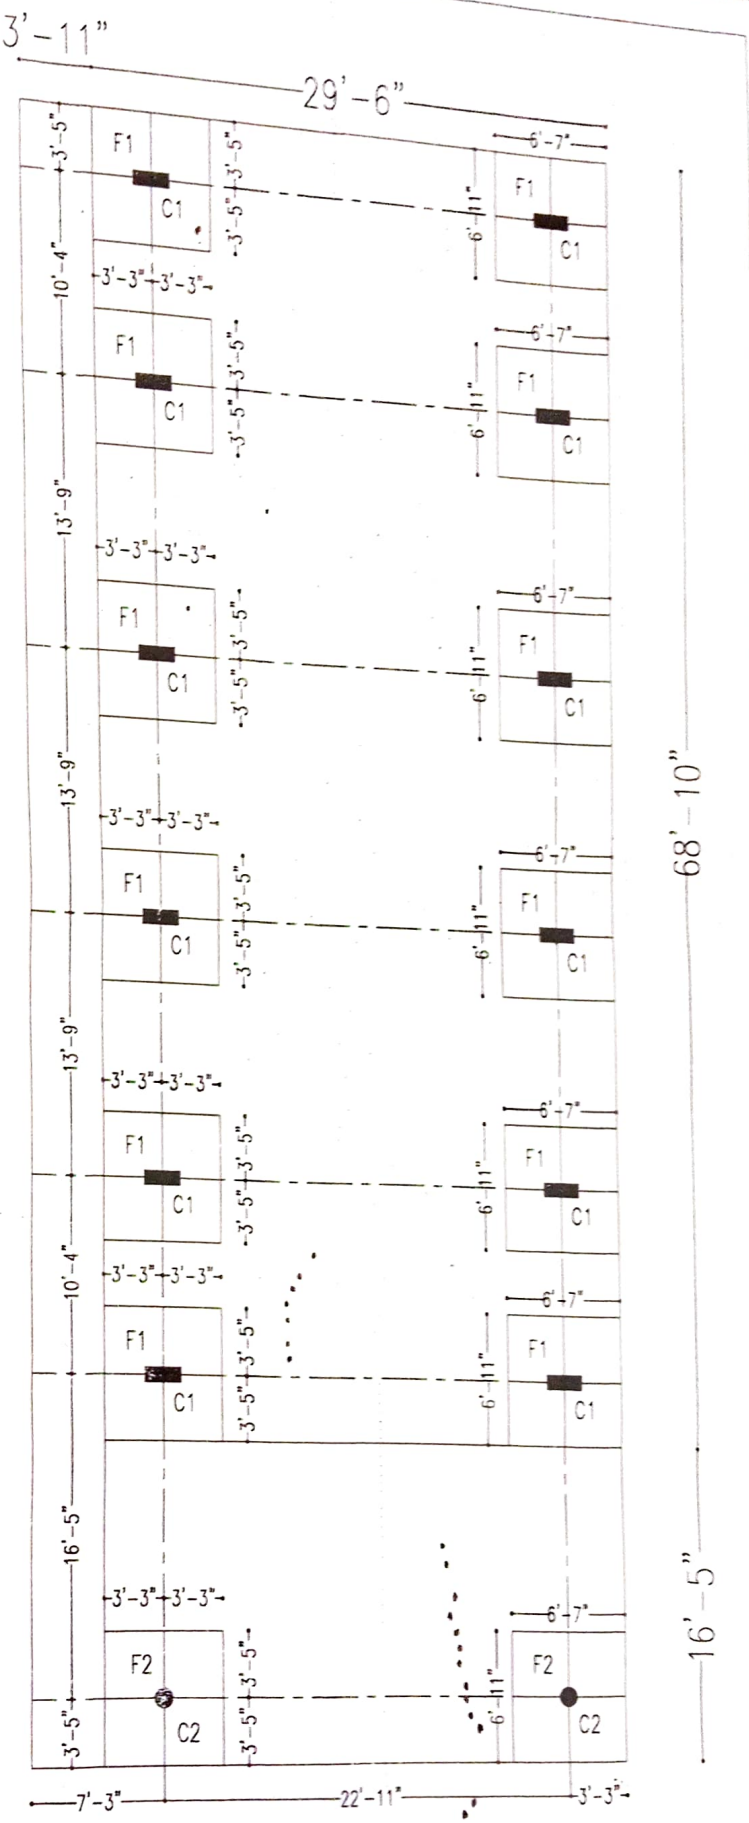

CENTER LINE DRAWING

NAME OF WORK:CONSTRUCTION OF [illegible]

AT ABBIGERE IN WARD NO: 12 SHETTIHALLI SUB DIVISION

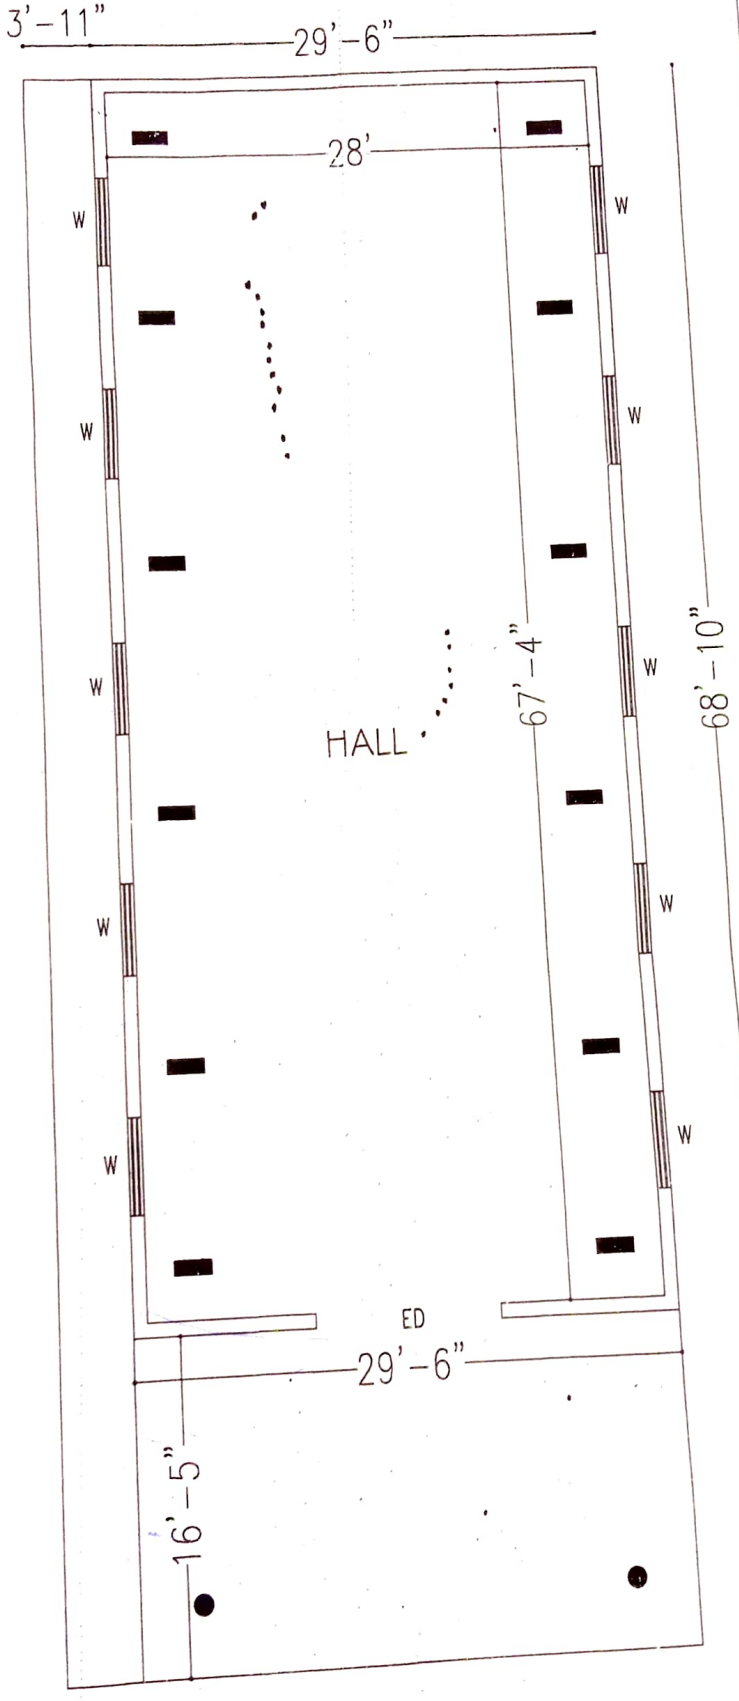

PALN

DPETH OF EXCAVATION 5' FROM GROUND LEVEL UNLESS SPECIFIED

SCHEDULE OF FOOTINGS

TYPE	SIZE(' & ") L X B	BOTTOM		D(")
		B1	B2	
F1	6'6" X 7'0"	12T@6"C/C	12T@6"C/C	24"

COLUMN DETAILS IN GROUND FLOOR

TYPE	SIZE(")	SEC	REINF	DIST(")	GARDE
C1	9" X 24"		● 4-25T ○ 4-20T ◦ 2-16T	8T@7" C/C	M:20
C2	12" ○		● 4-20T ○ 4-16T	8T@7" C/C	M:20

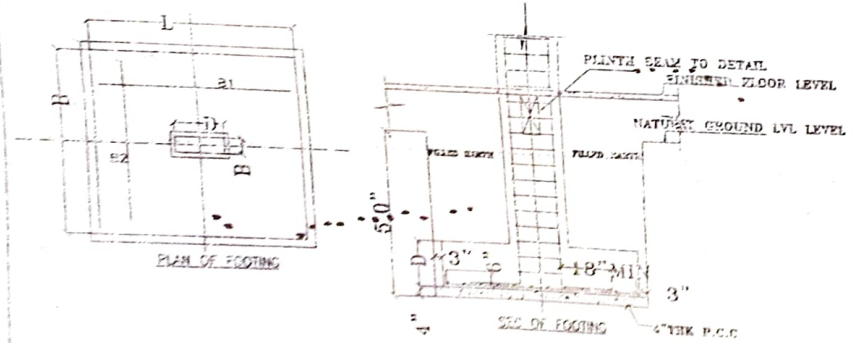

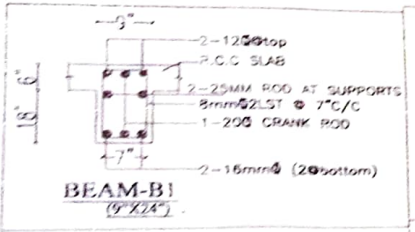

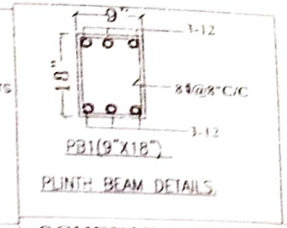

BEAM DETAIL

SCHEDULE OF OPENINGS

ED-10'0"X9'0"	W -5'0"X4'0"

NOTES :

01. GRADE OF CONCRETE IS M20 FOR STRUCTURE(1:1½:3),UNLESS SPECIFIED
02. STEEL SHOULD CONFIRM TO IS:1786-1979 GRADE Fe 415
03. COVER TO THE REINFORCEMENT IS 50MM FOR FOOTING
    COVER TO THE REINFORCEMENT IS 40MM IN COLUMN
    COVER TO THE REINFORCEMENT IS 25MM FOR BEAMS
    COVER TO THE REINFORCEMENT IS 15 MM FOR SLABS
04. DRAWING SHOULD NOT BE SCALED OUT. ONLY WRITTEN DIMENSIONS SHOULD BE FOLLOWED.
05. ALL DIMENSION IN THIS DRAWING TO BE CHECKED AND VERIFIED WITH RELEVENT ARCHITECTURAL DRAWINGS BEFORE THE COMMENCEMENT OF WORK.
06. ANY DESCRIPENCY IN THE DRAWING SHOULD BE BROUGHT INTO NOTICE BEFORE EXECUTION OF WORK
07. S.B.C OF THE SOIL ASSUMED IS 15T/SQ.M AT 1.5M BELOW GL
08. STRUCTURE IS DESIGNED FOR GROUND+2 UPPER FLOORS ONLY (AS PER ARCHITECTURAL DRAWINGS)